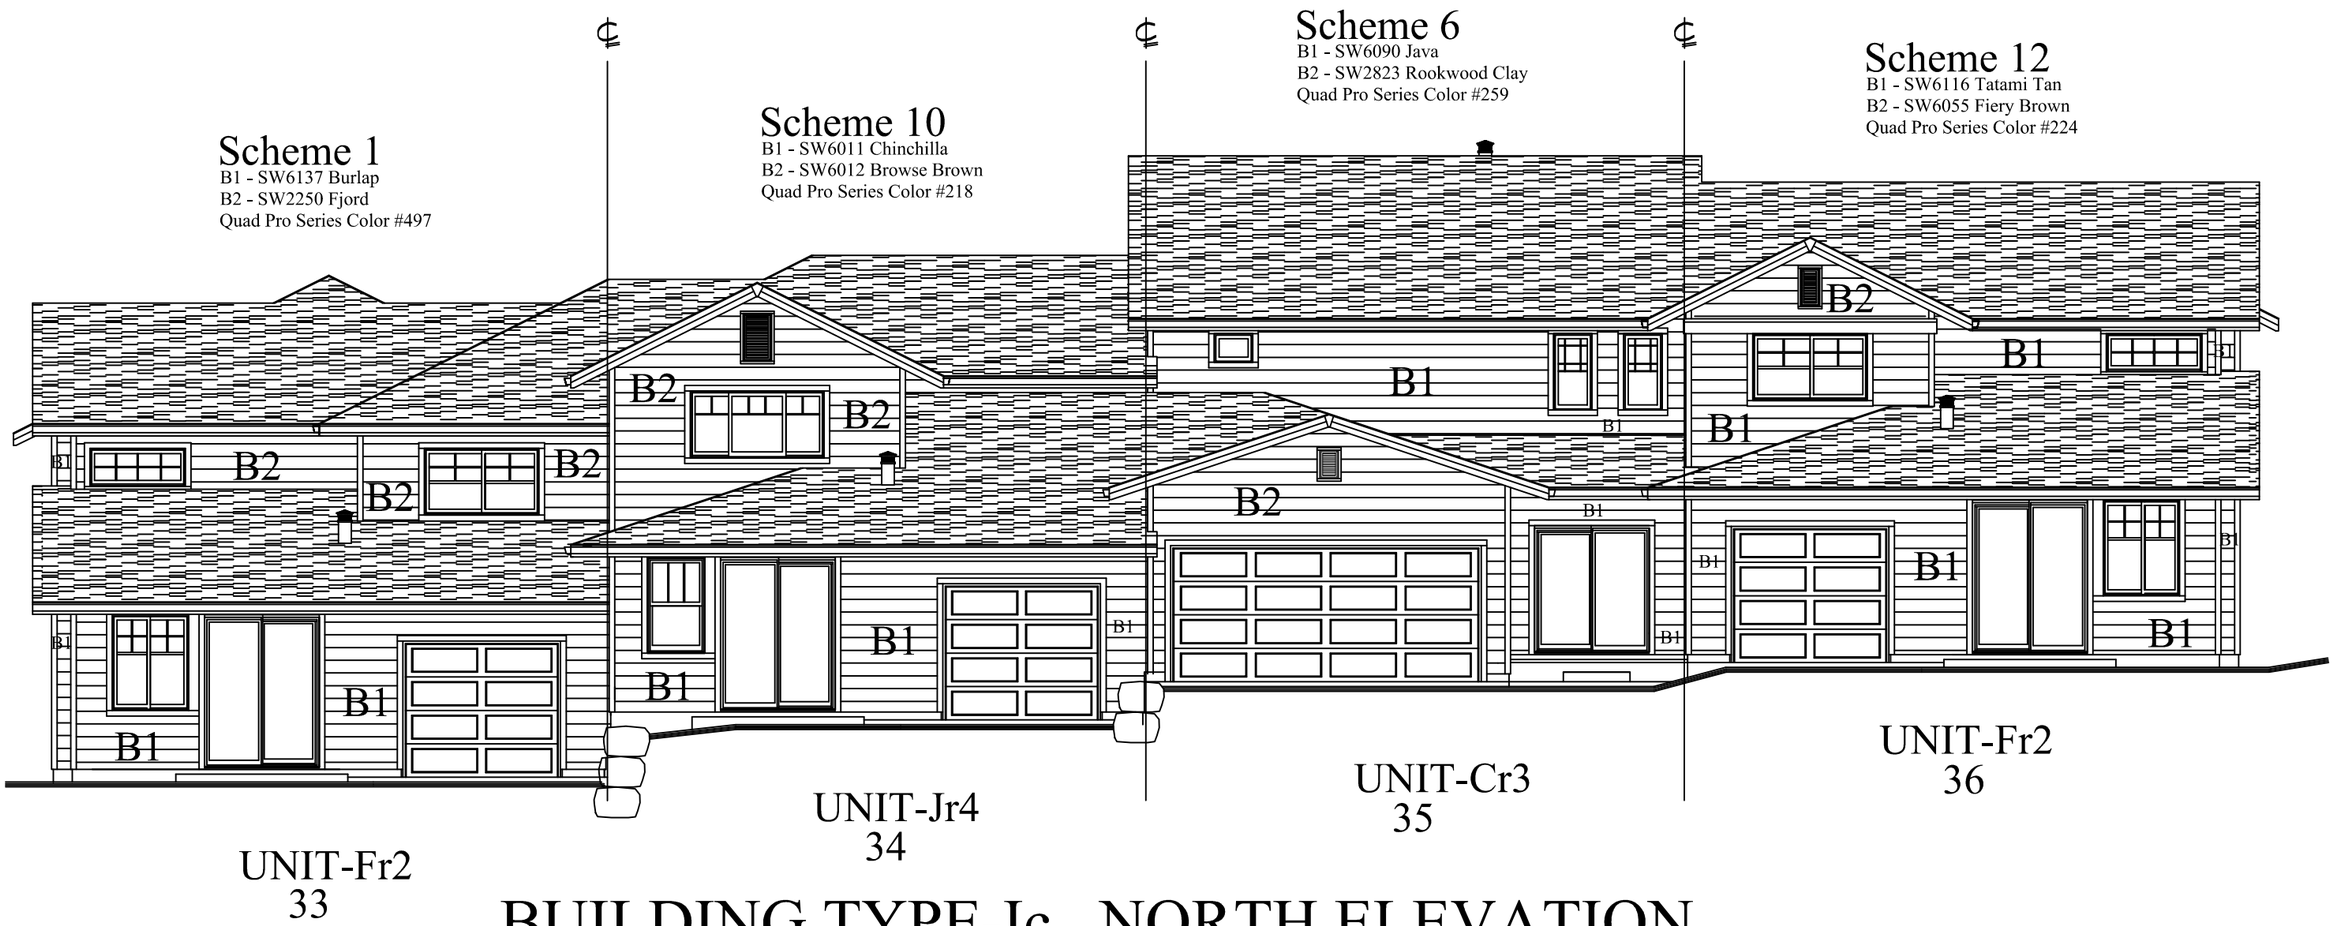

BUILDING TYPE-Ic NORTH ELEVATION

SCALE: 1/8" = 1'-0"

BLDG 6

Ridgestone – Building 6
North (Rear) Elevation
Labeled